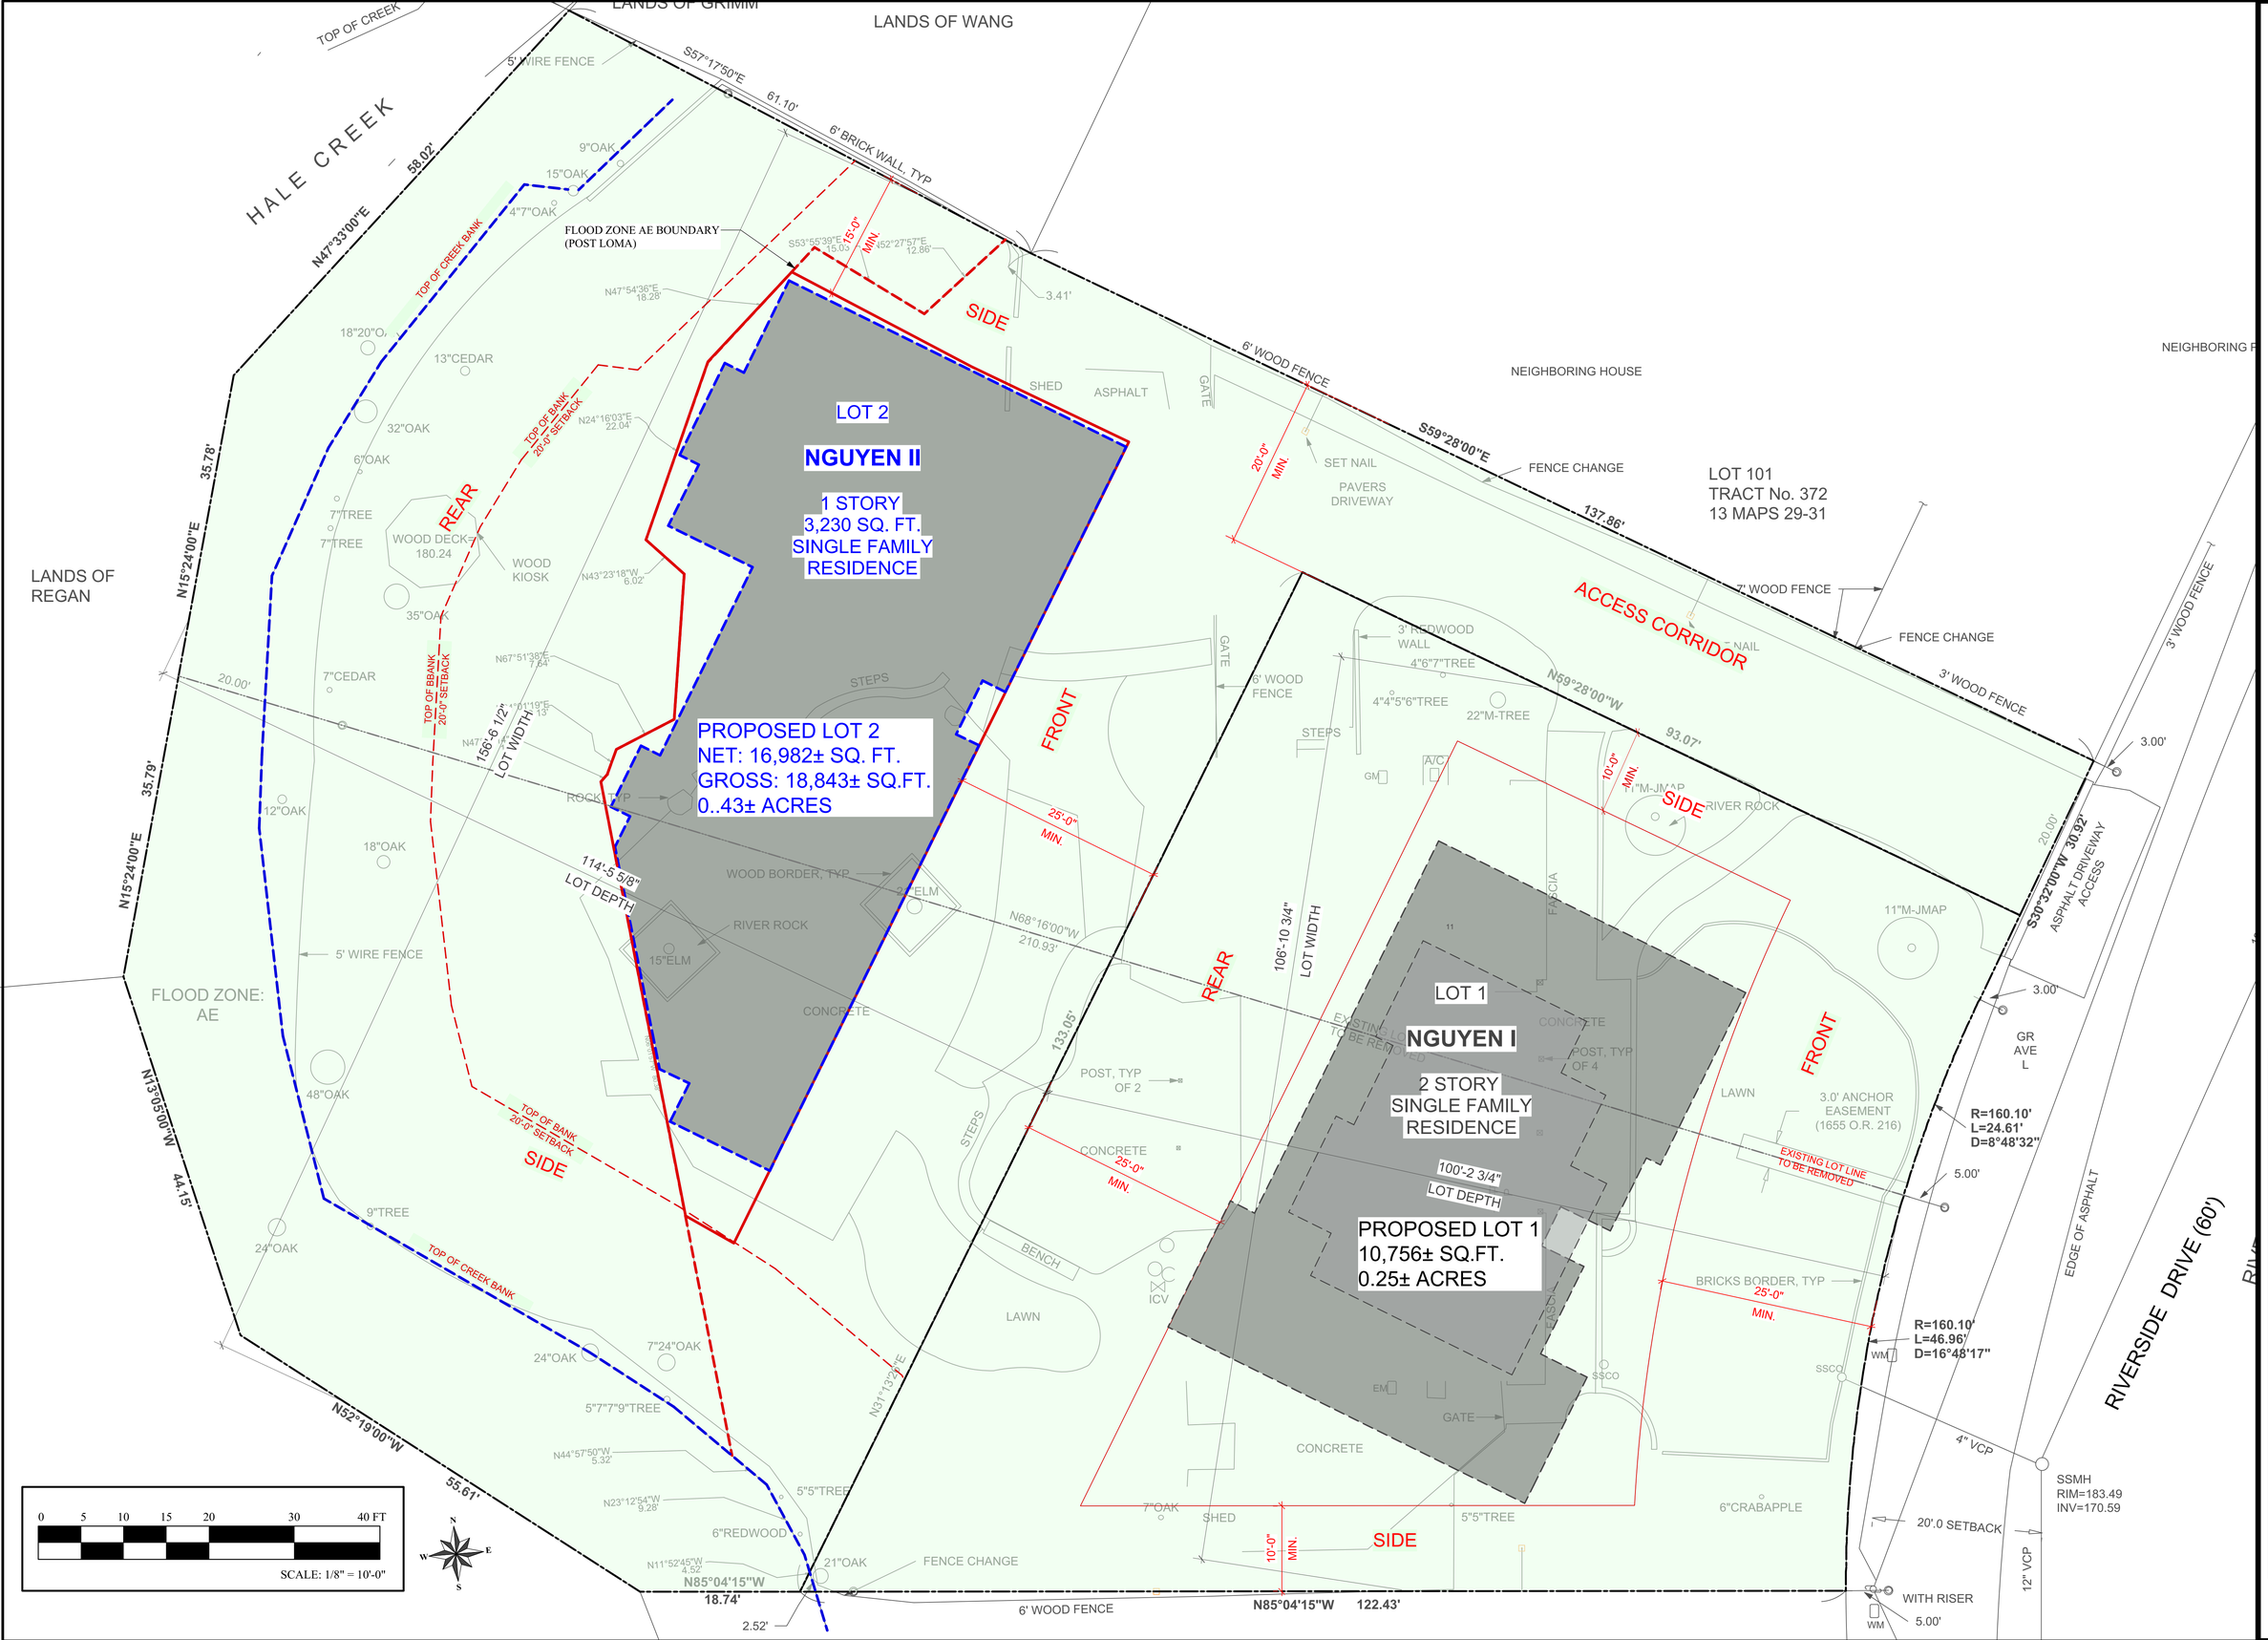

ALPHA DESIGN
&
CONSTRUCTION

LOT LINE ADJUSTMENT:
NGUYEGN 1 & 2
1074 RIVERSIDE DR.
LOS ALTOS, CALIFORNIA

STATUS
ISSUED FOR REVIEW

REVISIONS

CONTENTS:

DATE:
01. 25.21

DRAWN:

JOB:
19-005

SHEET:
A-1